FABRICATION ISSUE

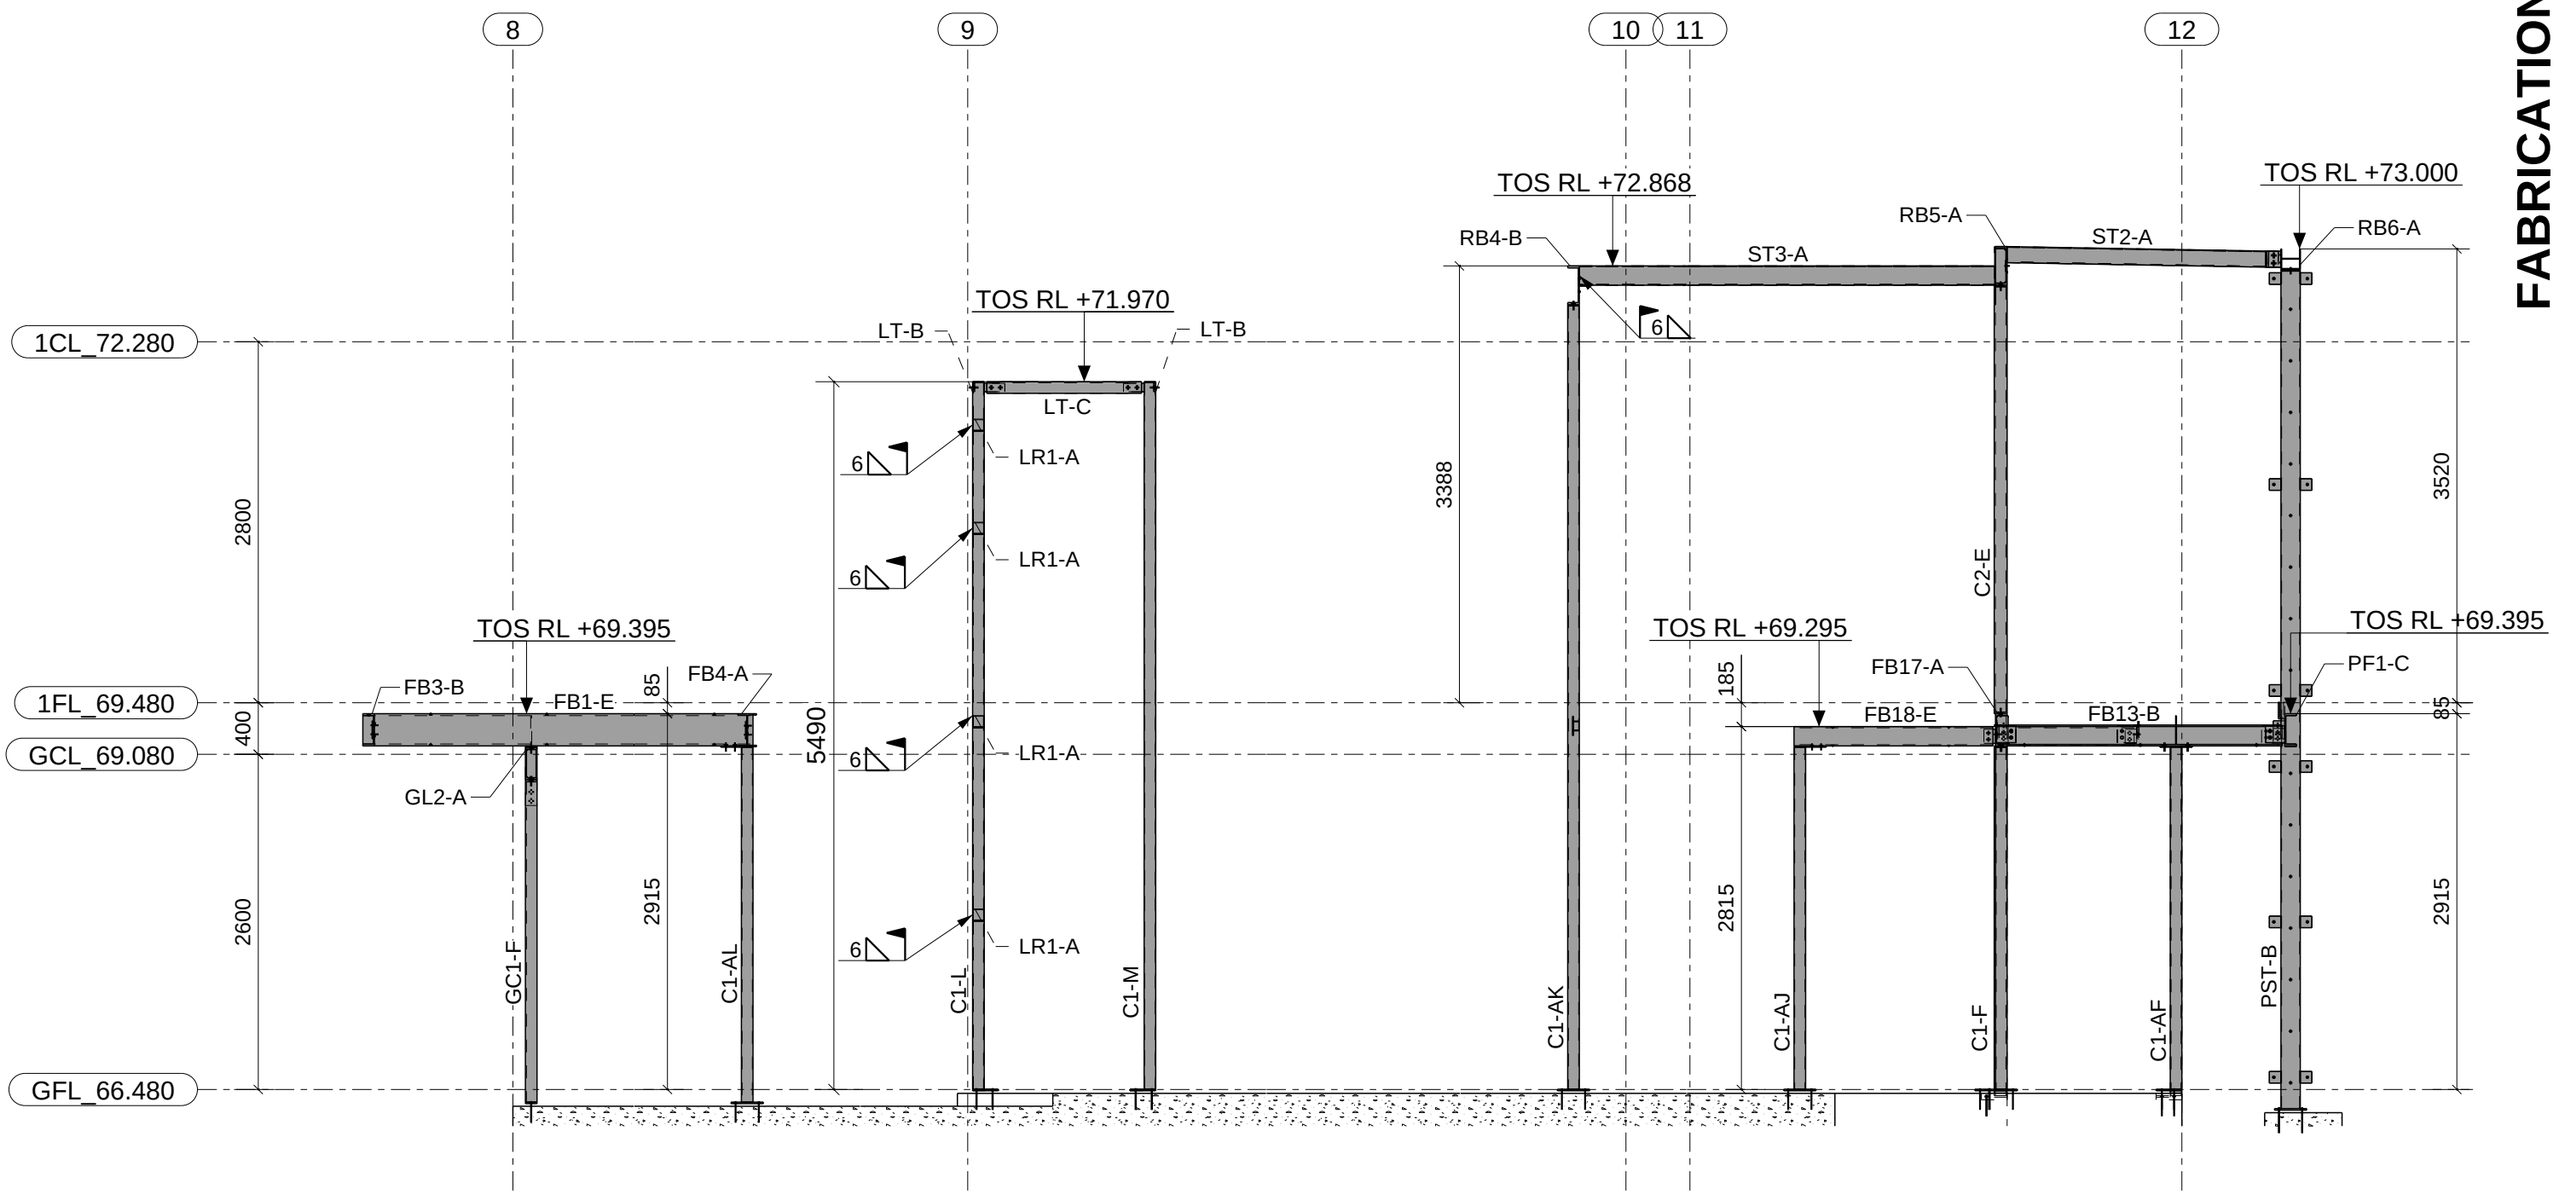

SECTION B - B